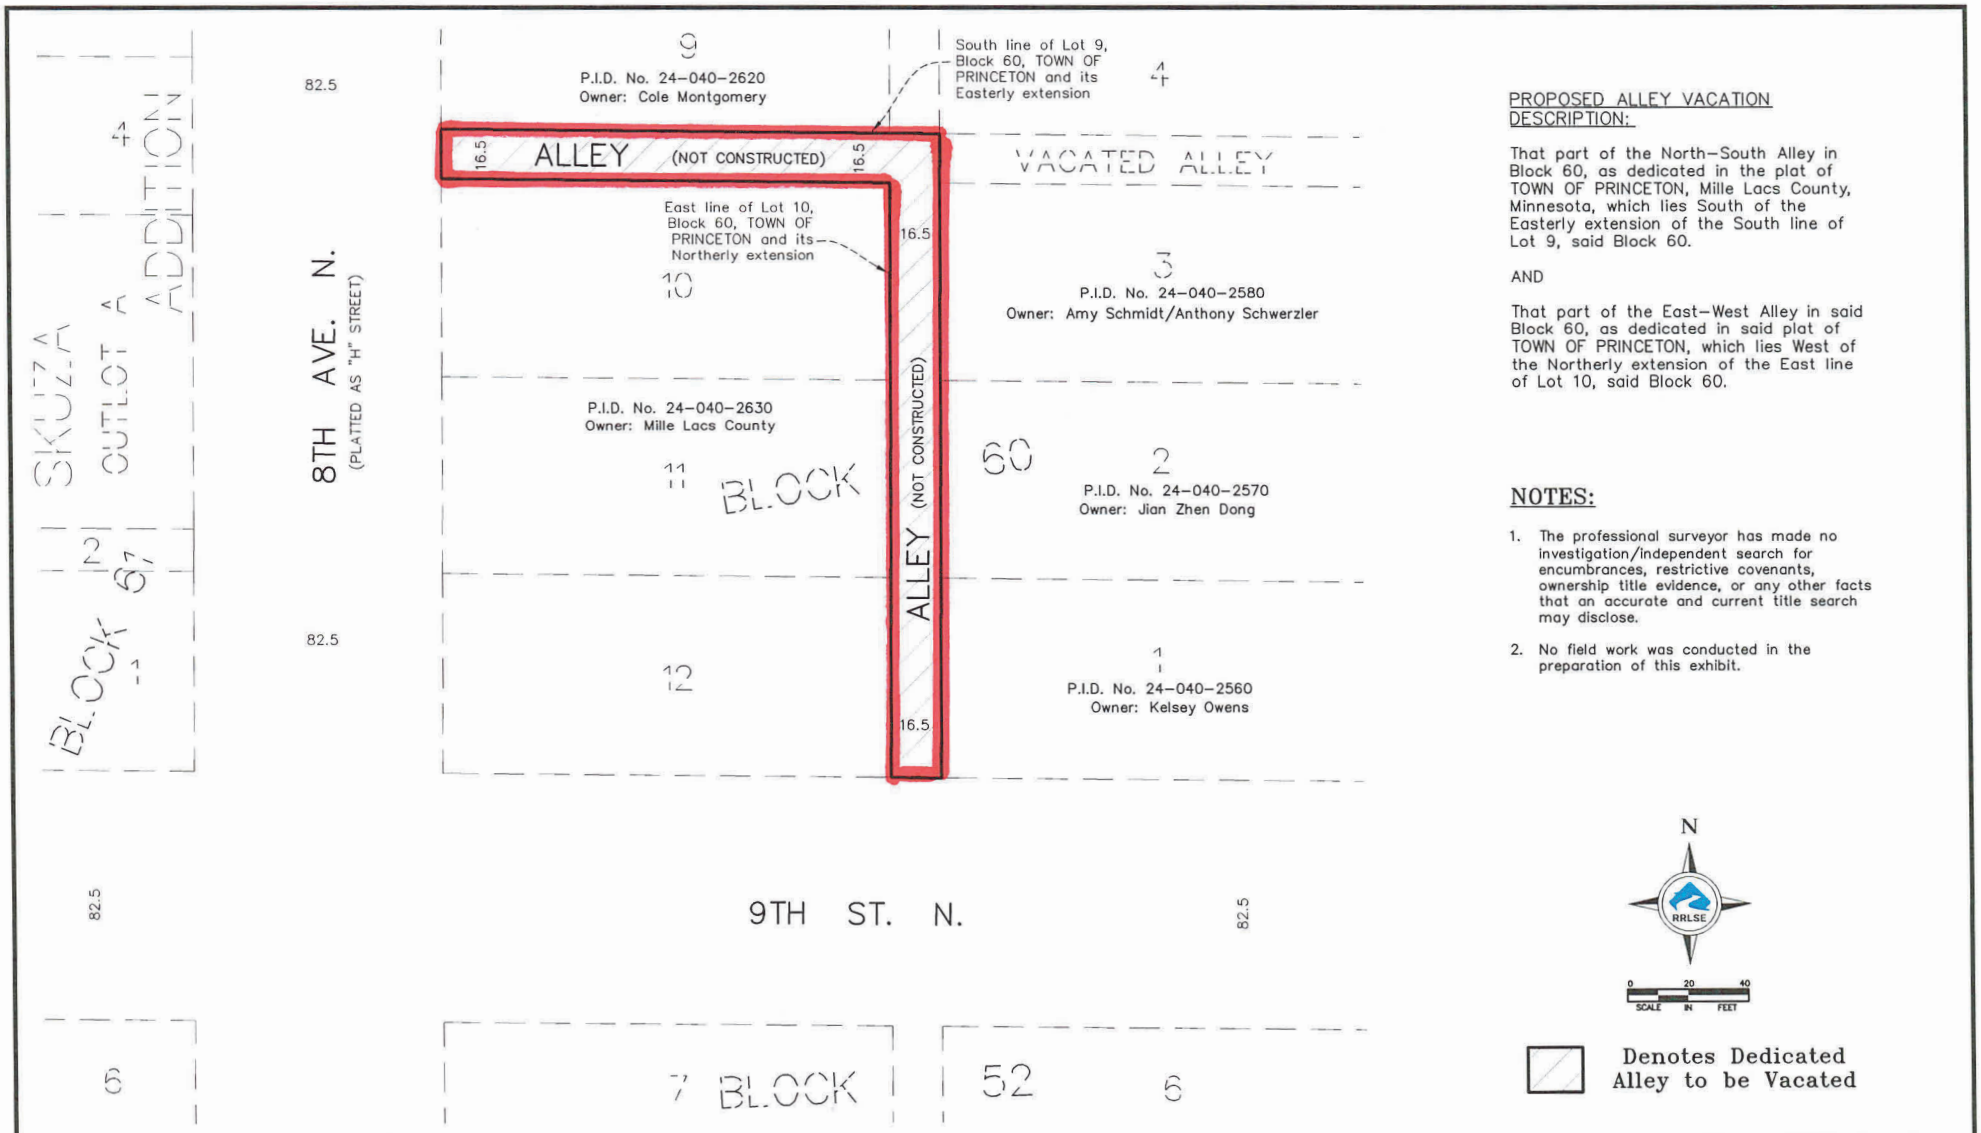

PROPOSED ALLEY VACATION DESCRIPTION:

That part of the North–South Alley in Block 60, as dedicated in the plat of TOWN OF PRINCETON, Mille Lacs County, Minnesota, which lies South of the Easterly extension of the South line of Lot 9, said Block 60.

AND

That part of the East–West Alley in said Block 60, as dedicated in said plat of TOWN OF PRINCETON, which lies West of the Northerly extension of the East line of Lot 10, said Block 60.

NOTES:

1. The professional surveyor has made no investigation/independent search for encumbrances, restrictive covenants, ownership title evidence, or any other facts that an accurate and current title search may disclose.
2. No field work was conducted in the preparation of this exhibit.

Date	Revision

DESIGNED BY SMM
DRAWN BY SMM
CHECKED BY BP

I hereby certify that this survey, plan or report was prepared by me or under my direct supervision and that I am a duly Professional Licensed Land Surveyor under the laws of the State of Minnesota.

Brian Person, MN License No. 49138 — 10/04/23 Date

RUM RIVER
LAND SURVEYORS + ENGINEERS
505 First Street, Princeton, MN 55371
O - 763.389.4476 RRLSE.com

Vacation Exhibit
for
CKW DEVELOPERS LLC

DATE 10/04/23 FILE NO. P-4248.06

Oct 05, 2023 – 10:57am
K:\cad_surv\Land Desktop 2008\P-4248.06\dwg\4248.06.dwg