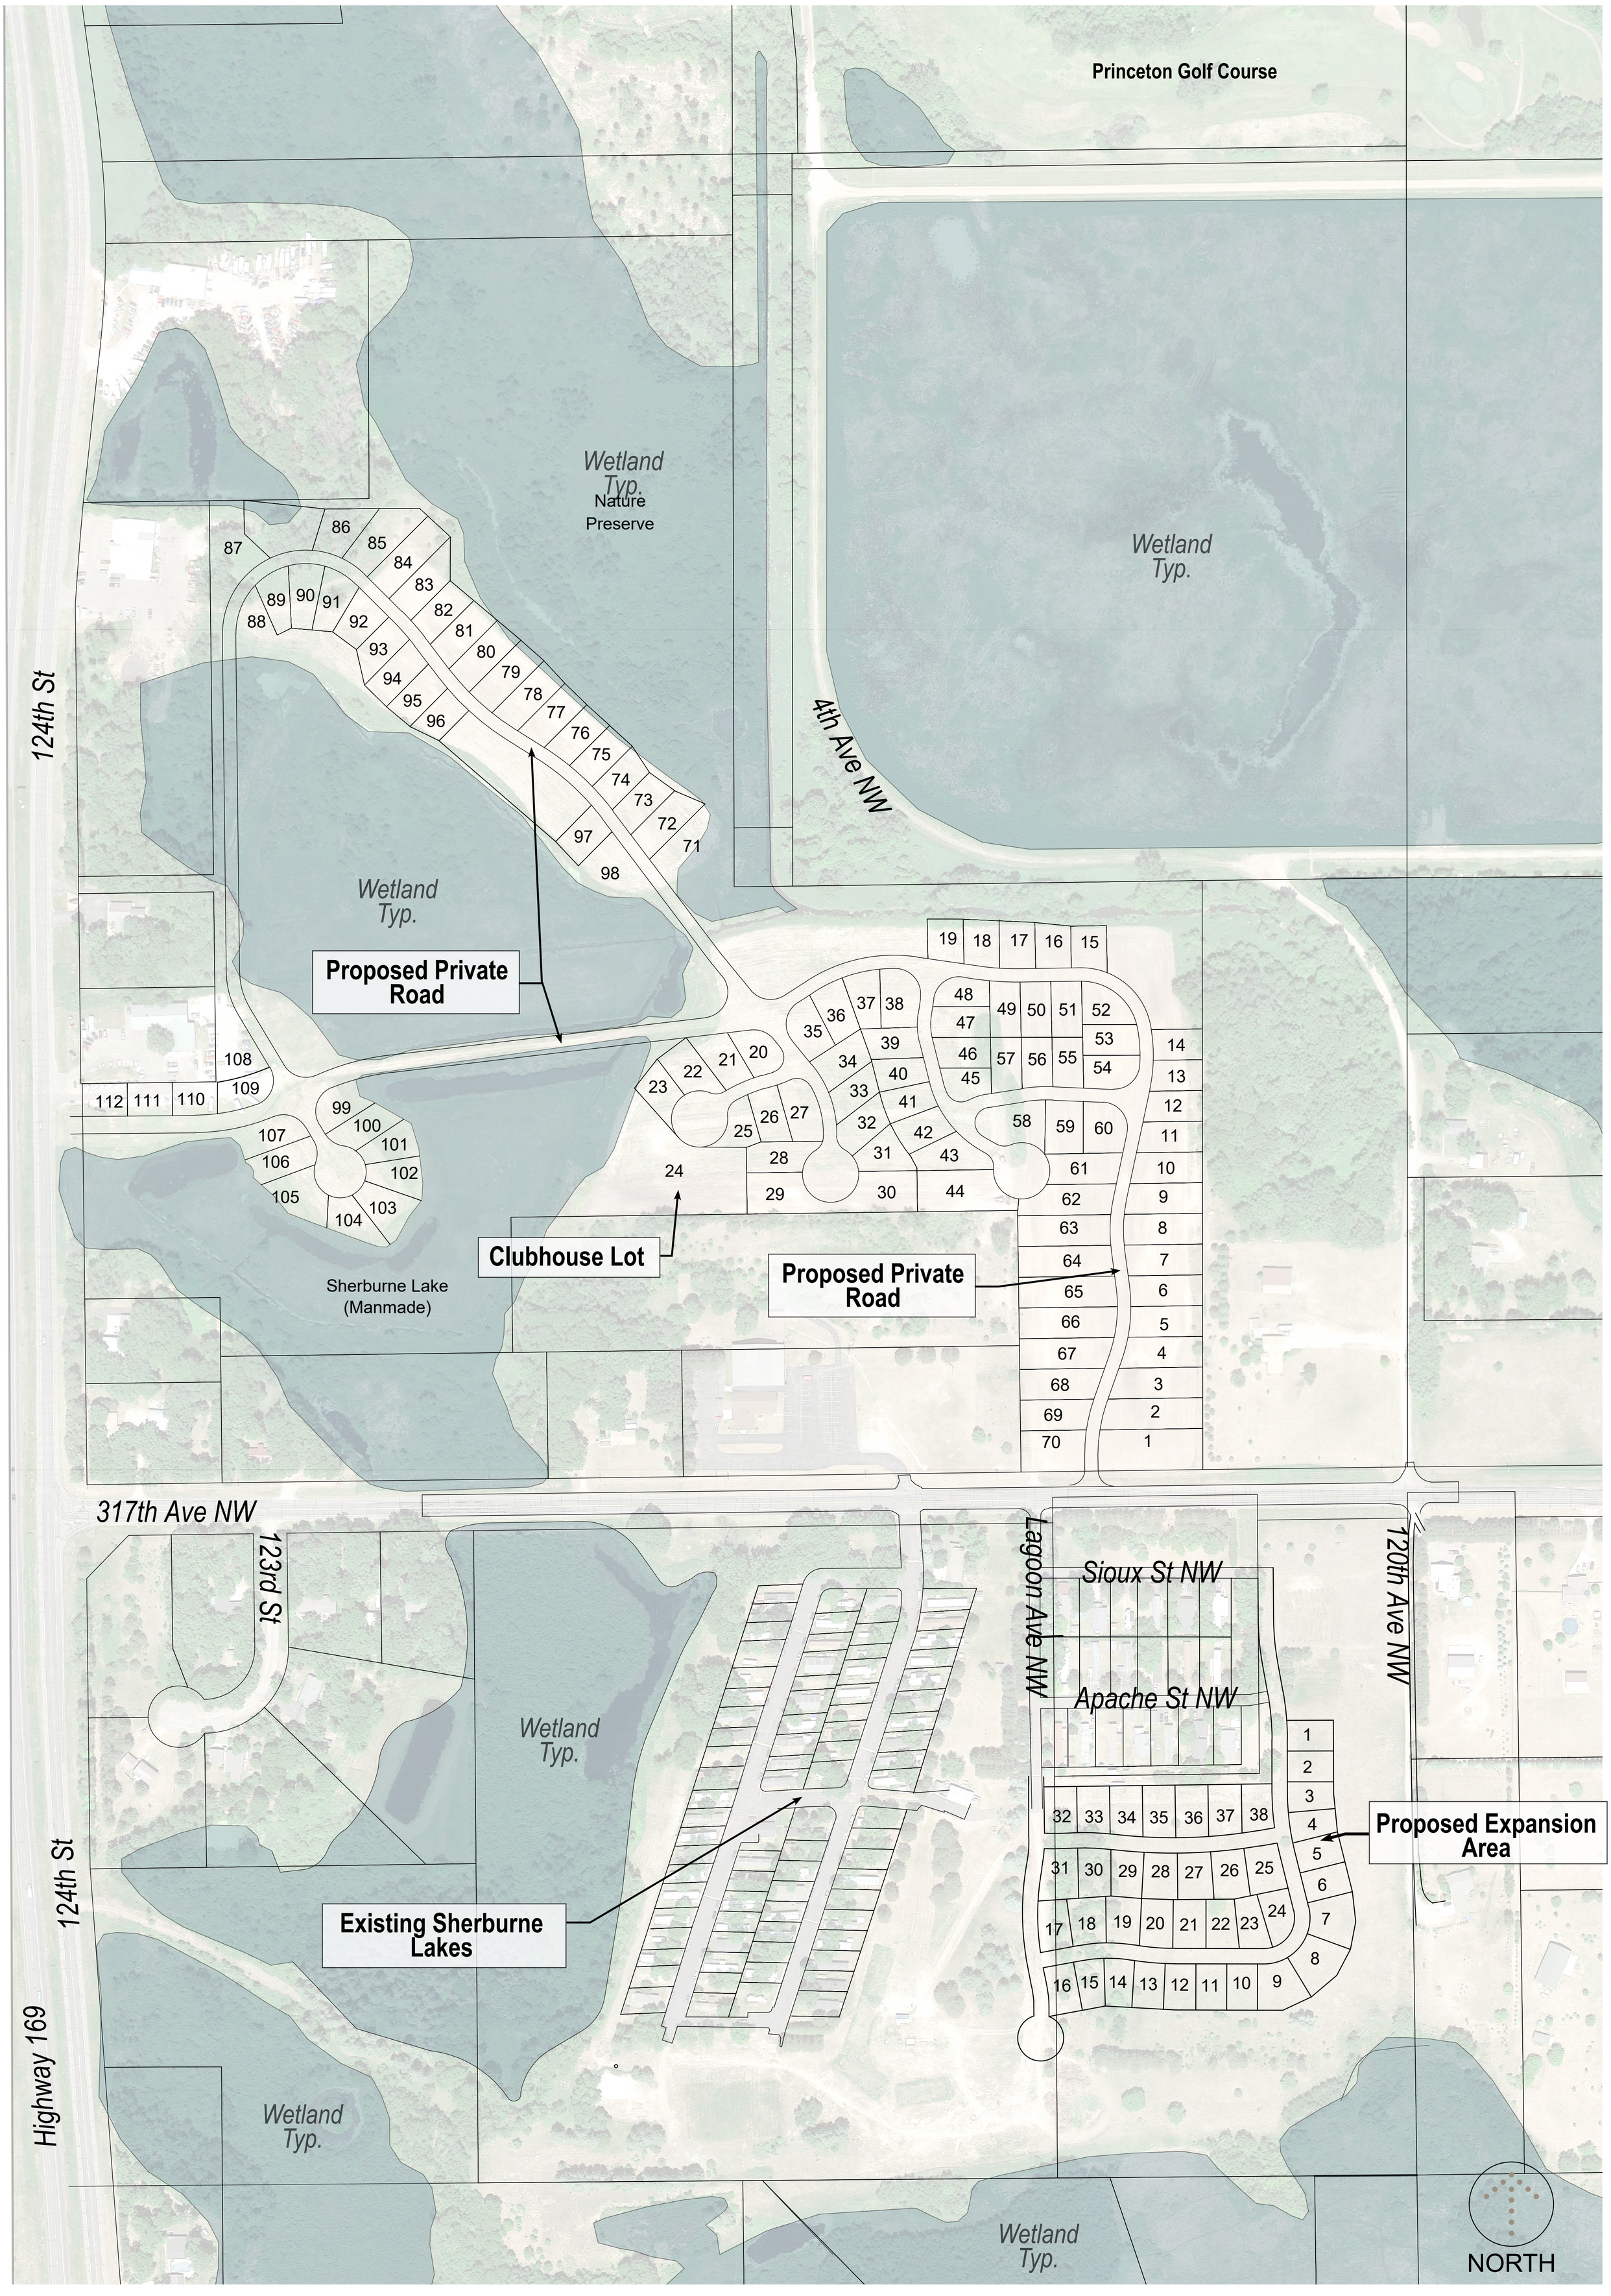

LANDFORM
From Site to Finish

Conceptual Site Plan

APPLICATION FOR ANNEXATION • Princeton, MN

12.09.2020

Landform© and Site to Finish© are registered service marks of Landform Professional Services, LLC.

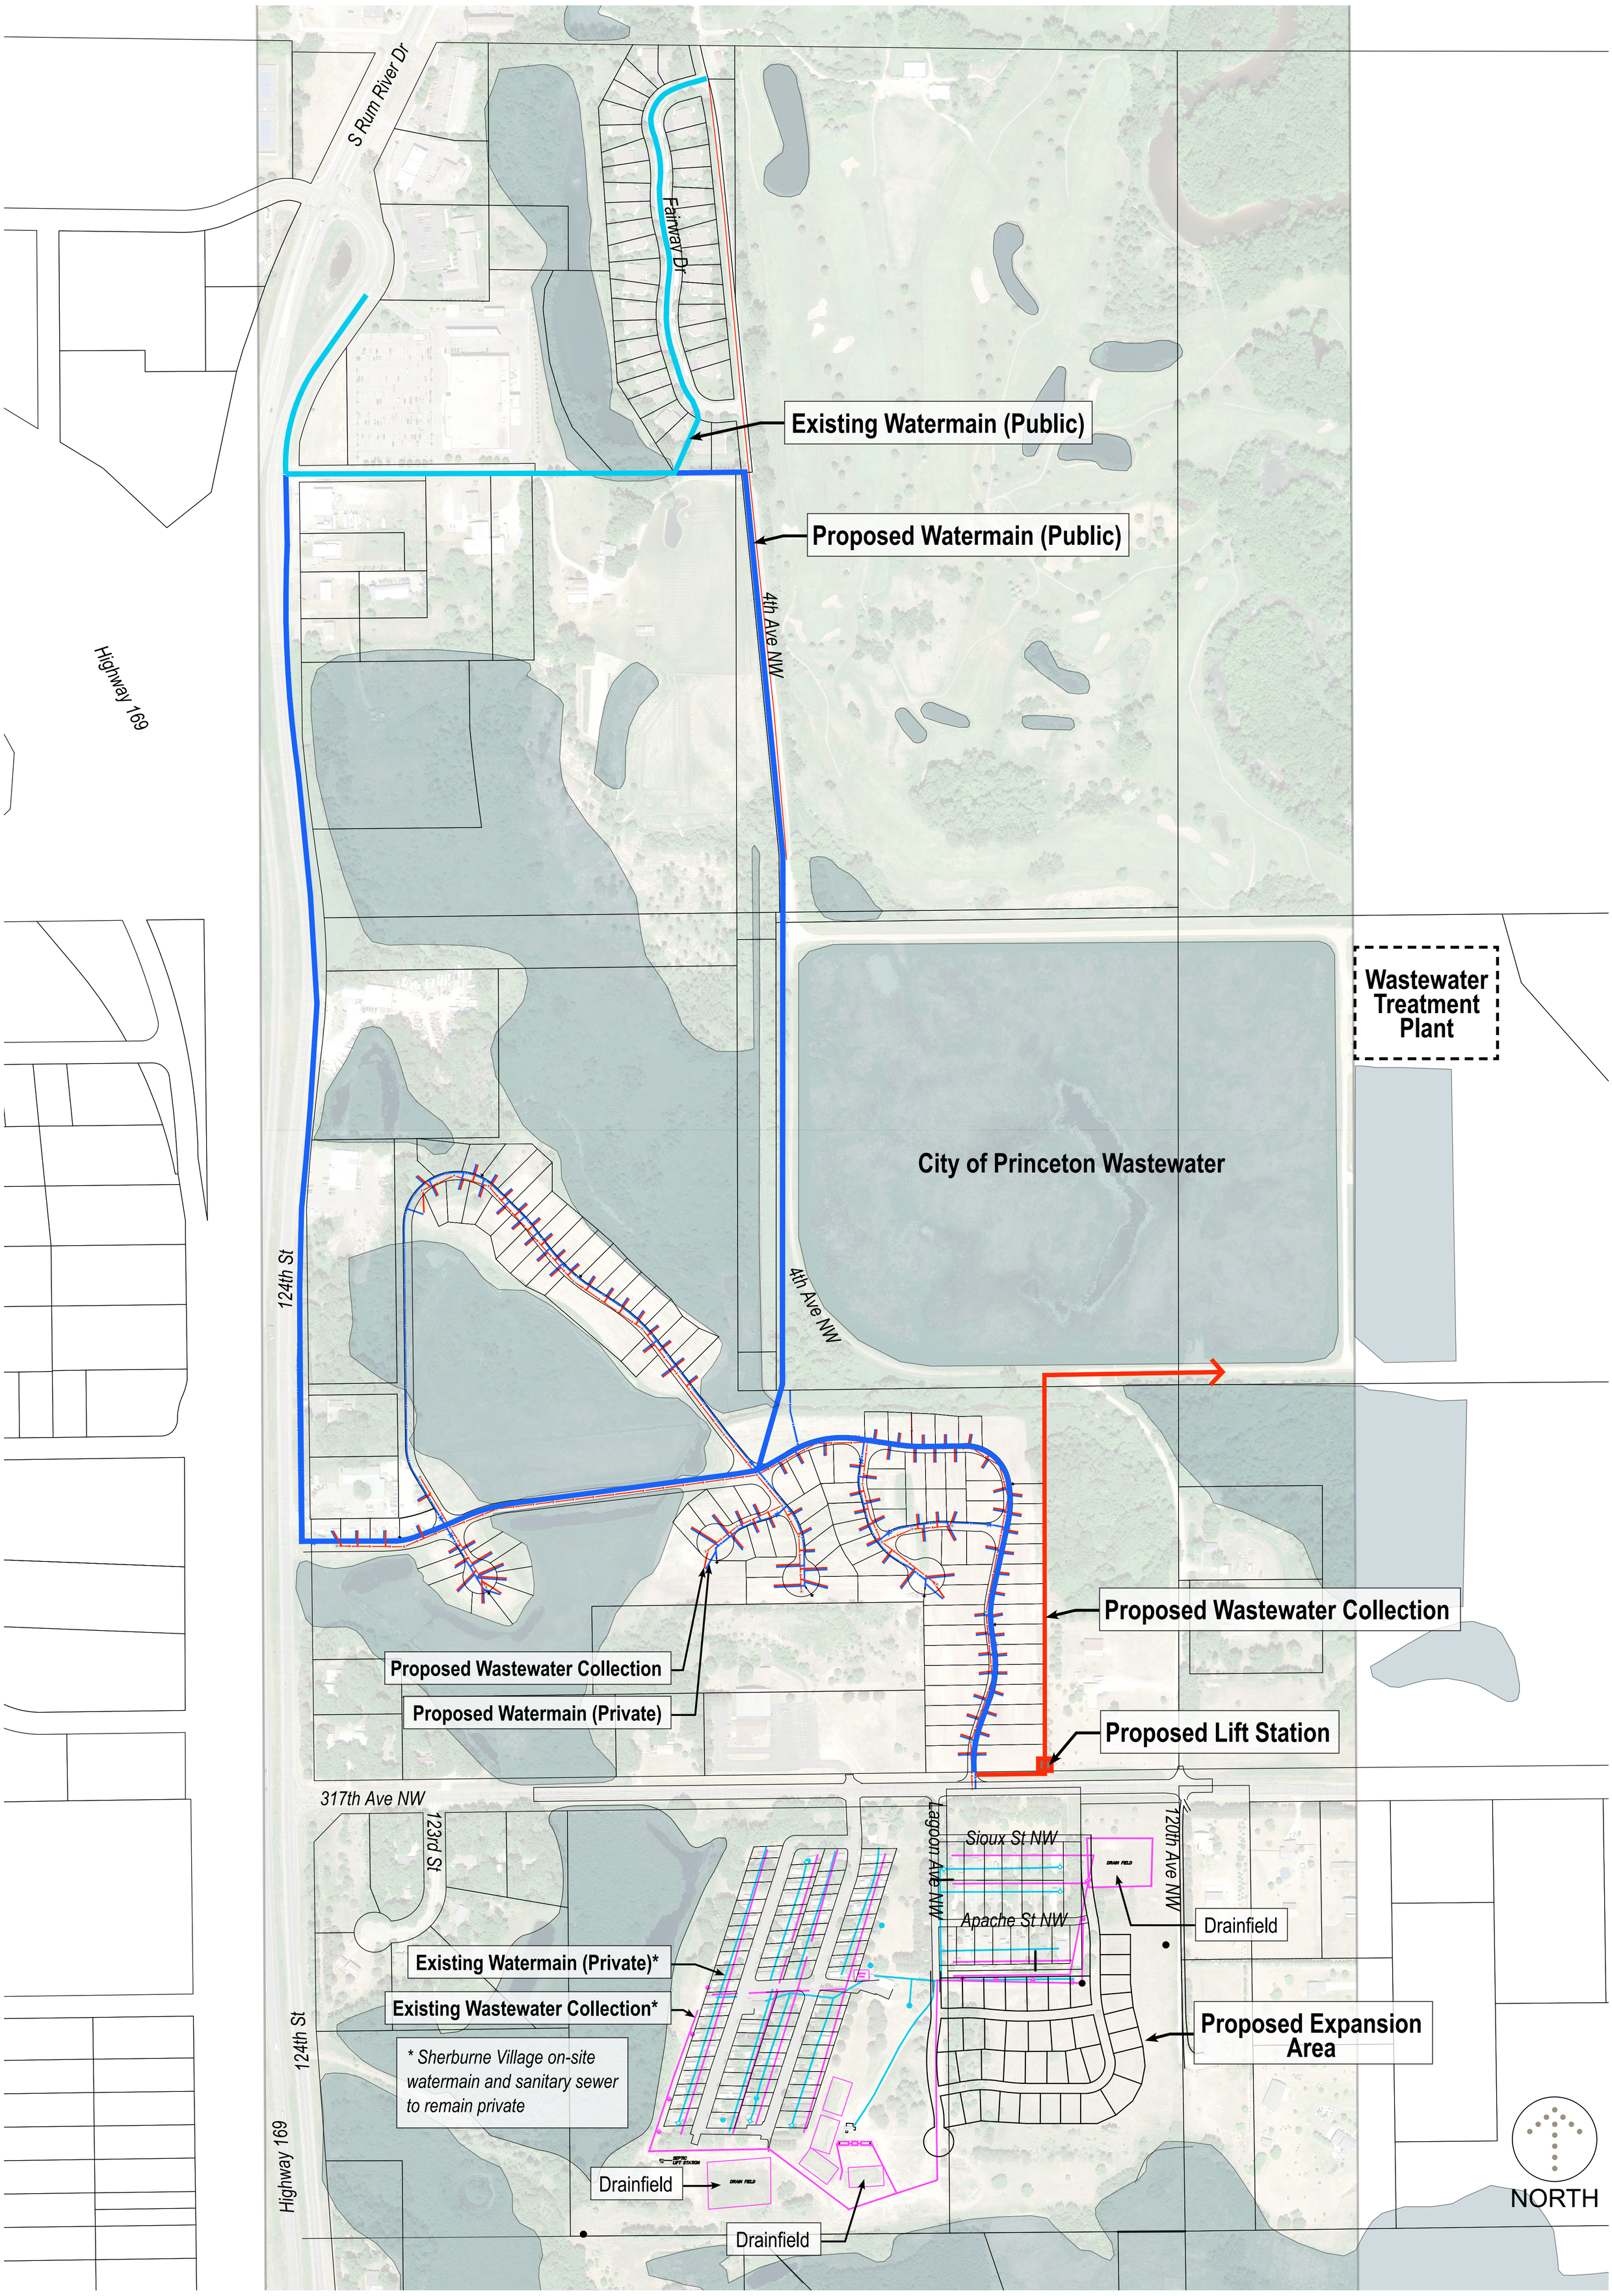

LANDFORM
From Site to Finish

Conceptual Utility Plan

APPLICATION FOR ANNEXATION • Princeton, MN

12.09.2020

Landform® and Site to Finish® are registered service marks of Landform Professional Services, LLC.