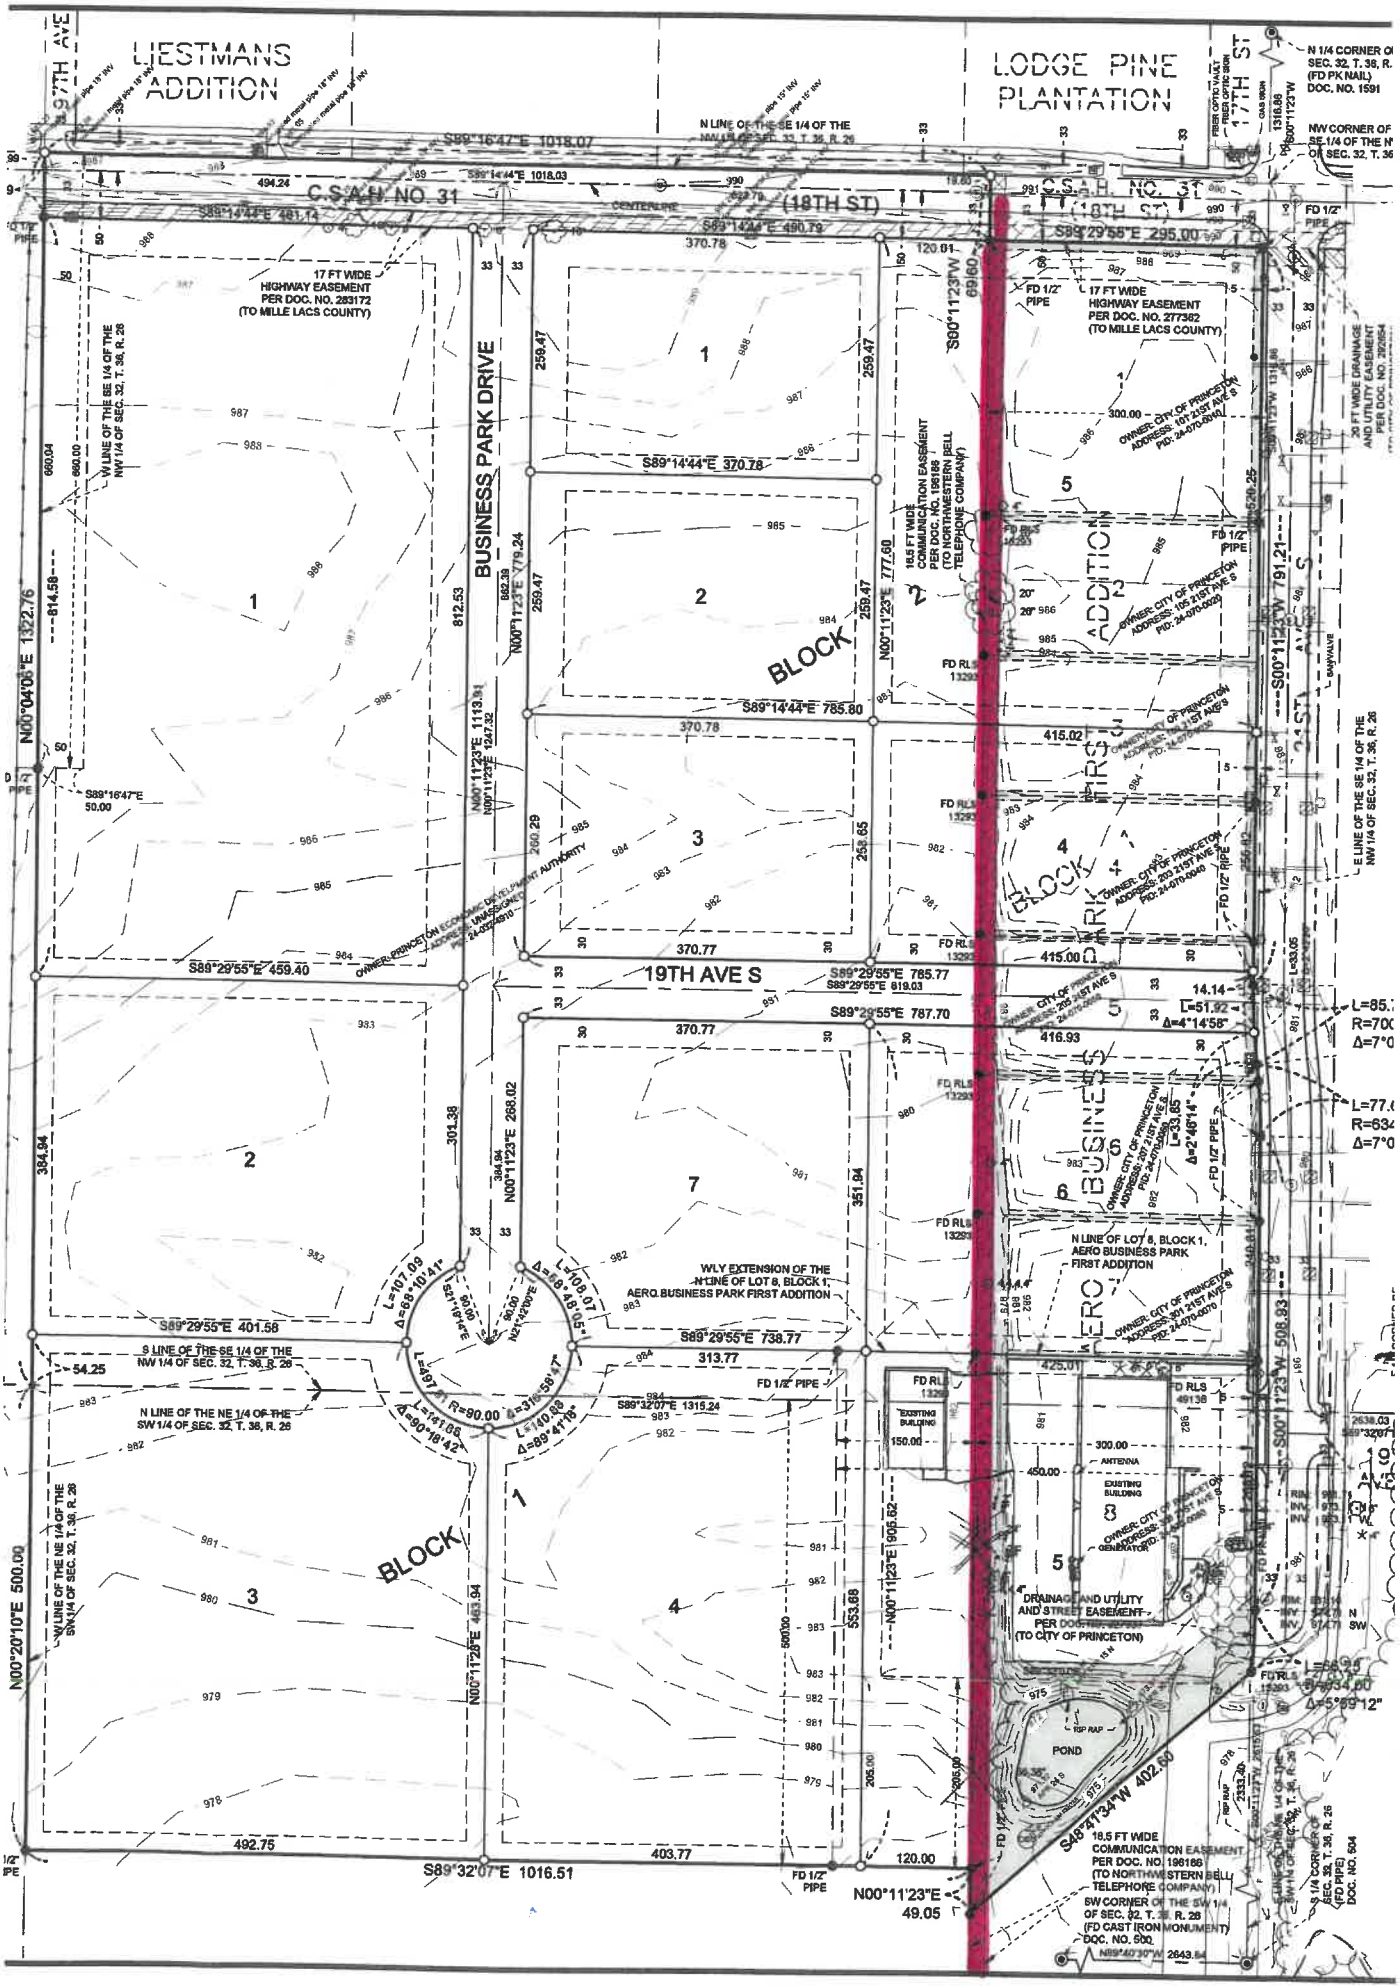
WESTMANS ADDITION
LODGE PINE PLANTATION
17TH ST
97TH AVE
C.S.A.H. NO. 31
(18TH ST)
N LINE OF THE SE 1/4 OF THE NW 1/4 OF SEC. 32, T. 36, R. 26
S89°16'47"E 1018.07
S89°14'44"E 1018.03
S89°14'44"E 481.14
S89°14'44"E 490.79
S89°29'55"E 295.00
17 FT WIDE HIGHWAY EASEMENT PER DOC. NO. 283172 (TO MILLE LACS COUNTY)
17 FT WIDE HIGHWAY EASEMENT PER DOC. NO. 277362 (TO MILLE LACS COUNTY)
BUSINESS PARK DRIVE
W LINE OF THE SE 1/4 OF THE NW 1/4 OF SEC. 32, T. 36, R. 26
N00°04'05"E 1322.76
S89°16'47"E 50.00
S89°14'44"E 370.78
S89°14'44"E 785.80
S89°29'55"E 459.40
S89°29'55"E 785.77
S89°29'55"E 819.03
S89°29'55"E 787.70
19TH AVE S
BLOCK 1
BLOCK 2
BLOCK 3
BLOCK 4
BLOCK 5
BLOCK 6
BLOCK 7
AERO BUSINESS PARK FIRST ADDITION
10.5 FT WIDE COMMUNICATION EASEMENT PER DOC. NO. 196188 (TO NORTHWESTERN BELL TELEPHONE COMPANY)
N00°11'23"E 1113.91
N00°11'23"E 1247.32
N00°11'23"E 779.24
N00°11'23"E 777.60
N00°11'23"E 905.62
S00°11'23"W 791.21
S00°11'23"W 508.93
S00°11'23"W 660.00
S00°11'23"W 660.04
S00°11'23"W 812.53
S00°11'23"W 69.60
S00°11'23"W 120.01
S89°29'55"E 401.58
S89°32'07"E 1315.24
S89°32'07"E 1016.51
N00°11'23"E 49.05
S48°41'34"W 402.60
N00°20'10"E 500.00
N LINE OF THE NE 1/4 OF THE SW 1/4 OF SEC. 32, T. 36, R. 26
S LINE OF THE SE 1/4 OF THE NW 1/4 OF SEC. 32, T. 36, R. 26
N LINE OF THE NE 1/4 OF THE SW 1/4 OF SEC. 32, T. 36, R. 26
E LINE OF THE SE 1/4 OF THE NW 1/4 OF SEC. 32, T. 36, R. 26
WLY EXTENSION OF THE N LINE OF LOT 8, BLOCK 1, AERO BUSINESS PARK FIRST ADDITION
N LINE OF LOT 8, BLOCK 1, AERO BUSINESS PARK FIRST ADDITION
DRAINAGE AND UTILITY AND STREET EASEMENT PER DOC. NO. 280654 (TO CITY OF PRINCETON)
20 FT WIDE DRAINAGE AND UTILITY EASEMENT PER DOC. NO. 280654
18.5 FT WIDE COMMUNICATION EASEMENT PER DOC. NO. 196186 (TO NORTHWESTERN BELL TELEPHONE COMPANY)
SW CORNER OF THE SW 1/4 OF SEC. 32, T. 36, R. 26 (FD CAST IRON MONUMENT) DOC. NO. 500
N1/4 CORNER OF SEC. 32, T. 36, R. 26 (FD PK NAIL) DOC. NO. 1591
NW CORNER OF SE 1/4 OF THE NW 1/4 OF SEC. 32, T. 36
S 1/4 CORNER OF SEC. 32, T. 36, R. 26 (FD PIPE) DOC. NO. 504
POND
RIP RAP
FD 1/2" PIPE
FD RLS 13293
FD RLS 49136
EXISTING BUILDING
ANTENNA
BANYAN AVE
OWNER: CITY OF PRINCETON ADDRESS: 101 21ST AVE S PID: 24-070-4510
OWNER: CITY OF PRINCETON ADDRESS: 125 21ST AVE S PID: 24-070-0020
OWNER: CITY OF PRINCETON ADDRESS: 201 21ST AVE S PID: 24-070-0040
OWNER: CITY OF PRINCETON ADDRESS: 205 21ST AVE S PID: 24-070-0050
OWNER: CITY OF PRINCETON ADDRESS: 207 21ST AVE S PID: 24-070-0060
OWNER: CITY OF PRINCETON ADDRESS: 301 21ST AVE S PID: 24-070-0070
OWNER: CITY OF PRINCETON GENERAL PID: 24-070-0080
OWNER: PRINCETON ECONOMIC DEVELOPMENT AUTHORITY ADDRESS: UNASSIGNED PID: 24-070-4810
L=107.09 Δ=68°10'41" R=90.00
L=97.71 R=90.00 Δ=31°04'58"
L=141.88 Δ=90°18'42"
L=108.07 Δ=68°48'05" R=90.00
L=140.68 Δ=89°41'19"
L=51.92 Δ=4°14'58"
L=33.65 Δ=2°46'14"
L=56.94 R=634.00 Δ=5°09'12"